Liber 5 Page 94 282 Sheets

SANDY KNOLLS NO. 2


Being in the Southwest 1/4 of Section-35, Town 4 North, Range 10 West

THORNAPPLE TOWNSHIP, BARRY COUNTY, MICHIGAN

THIS PLAT IS SUBJECT TO RESTRICTIONS AS REQUIRED BY ACT 288 OF 1967, AS AMENDED, ON CERTAIN LOTS WITH RESPECT TO THE REQUIREMENTS OF THE MICHIGAN DEPARTMENT OF NATURAL RESOURCES AND/OR MICHIGAN DEPARTMENT OF PUBLIC HEALTH, WHICH ARE RECORDED IN LIBER 391, PAGE 808 OF RECORDS OF THIS COUNTY.

PROPRIETORS RESTRICTIONS Liber 392 Page 884

REGISTER OF DEEDS BARRY COUNTY, MICH.

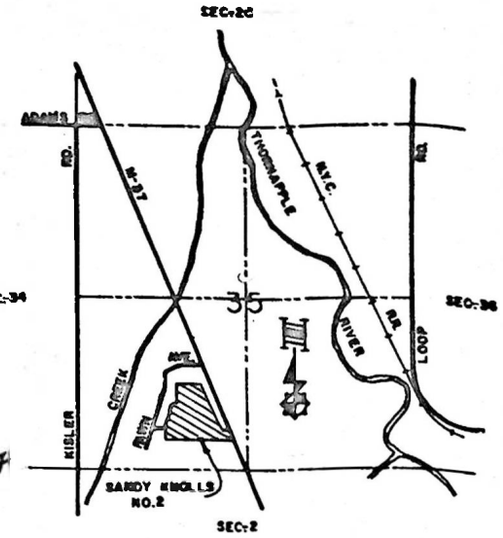


LOCATION SKETCH
NO SCALE

N

W E

S

SCALE
1" = 100
0 50 100

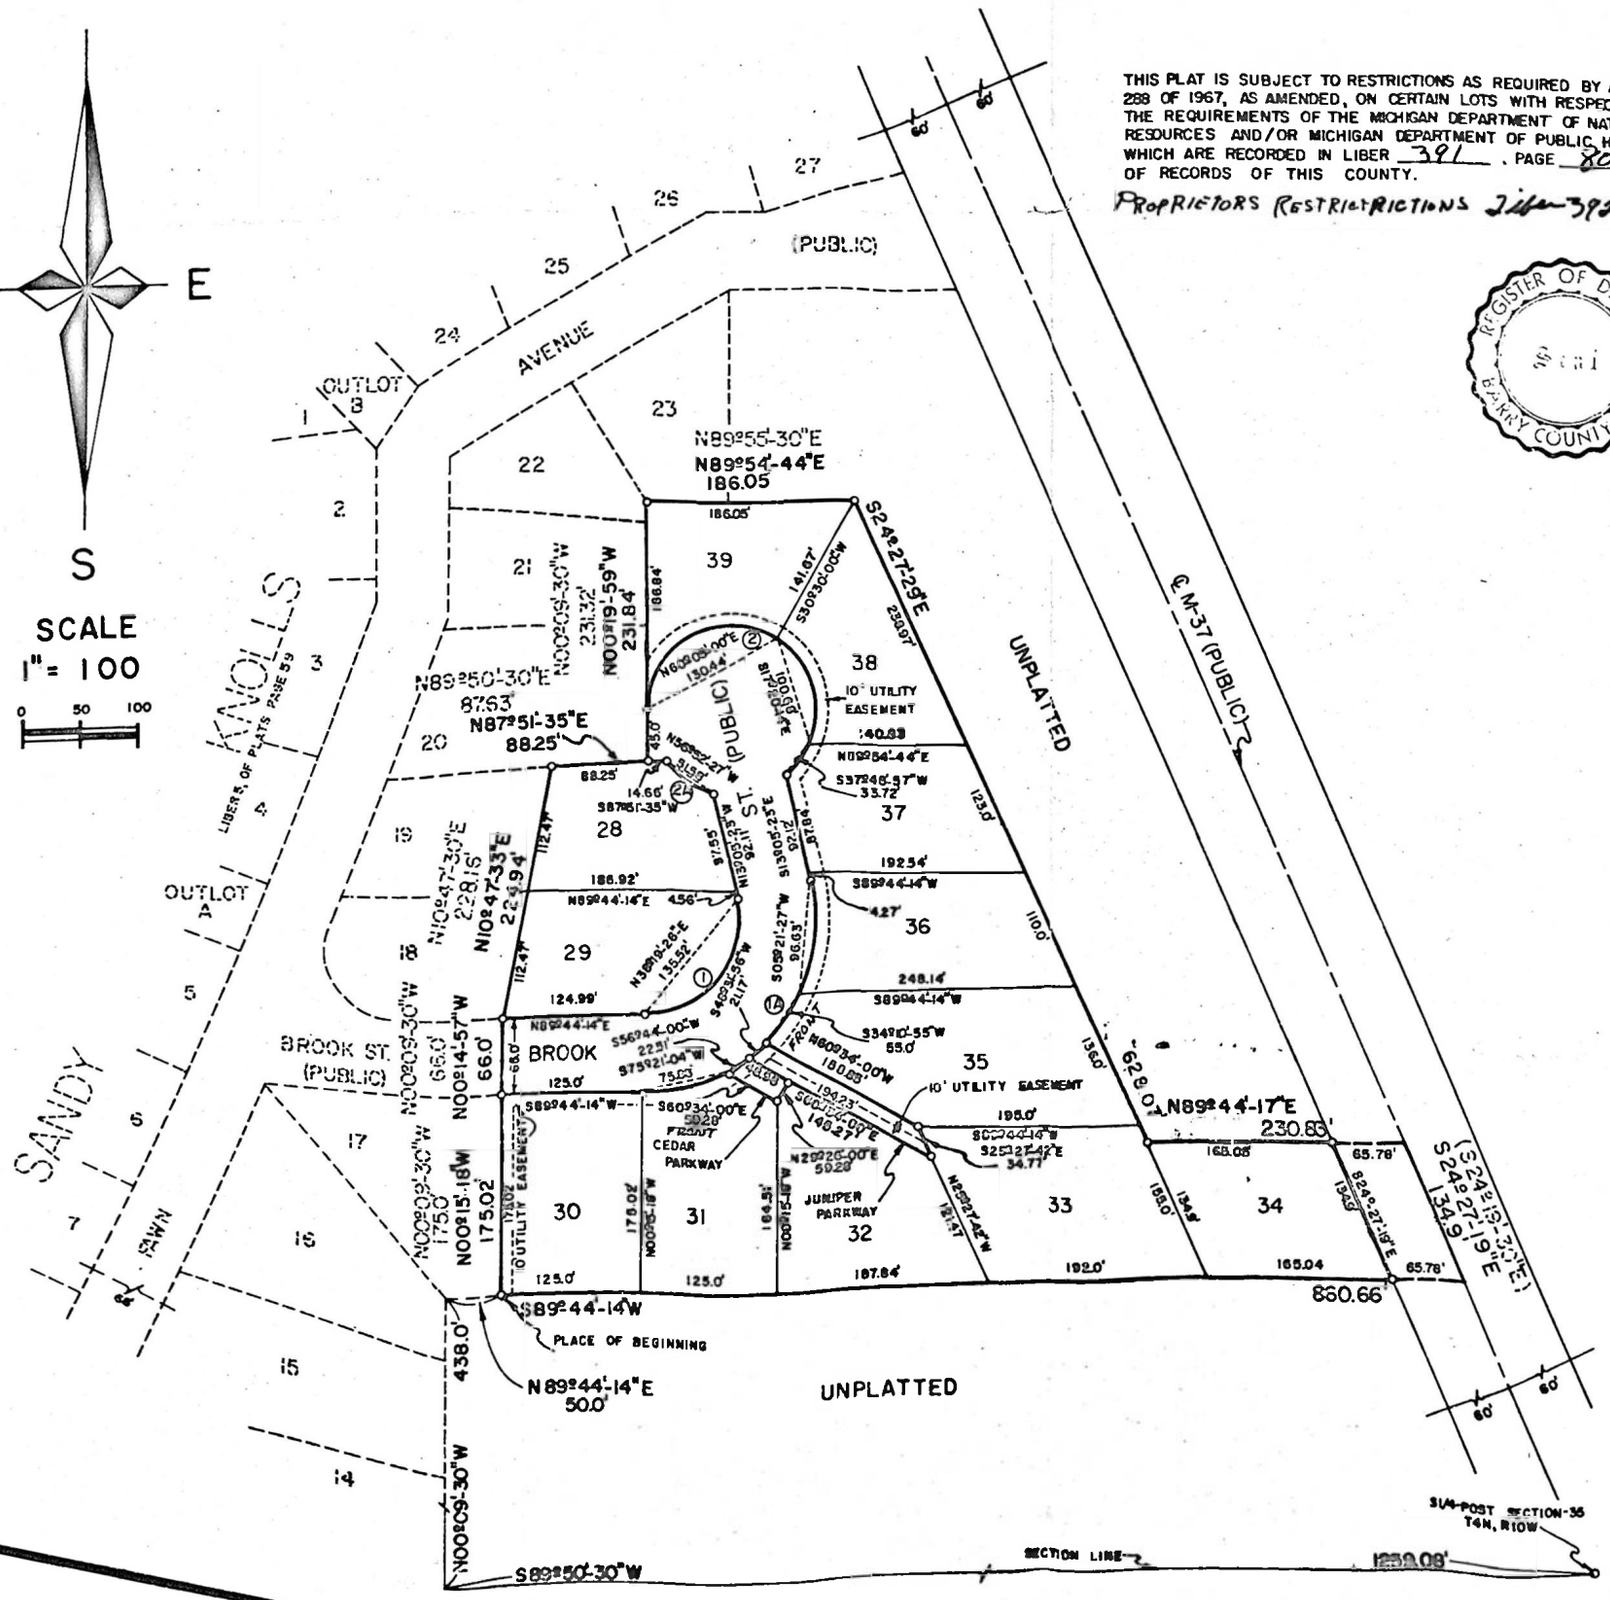

CURVE DATA

	1	1A	2	2A
Δ	102°49'-37"	102°49'-41"	128°54'-37"	40°13'-36"
R	86.68'	152.68'	75.0'	75.0'
T	108.64'	191.36'	156.75'	27.58'
L	155.57'	274.02'	168.68'	52.65'
L.C.	135.52'	238.70'	135.31'	51.58'

LEGEND

1. ALL DIMENSIONS ARE IN FEET.
2. ALL CURVE DIMENSIONS ARE CHORDS.
3. CONCRETE MONUMENTS HAVE BEEN PLACED AT ALL POINTS MARKED "o".
4. LOT CORNERS HAVE BEEN MARKED WITH 1/2" x 18" IRONS.
5. BEARING WERE ESTABLISHED FROM THE RECORDED PLAT OF "SANDY KNOLLS" RECORDED IN LIBER 5, OF PLATS PAGE 59.

STATE OF MICHIGAN JOHN R. GILLINGHAM LAND SURVEYOR No. 15927 REGISTERED LAND SURVEYOR