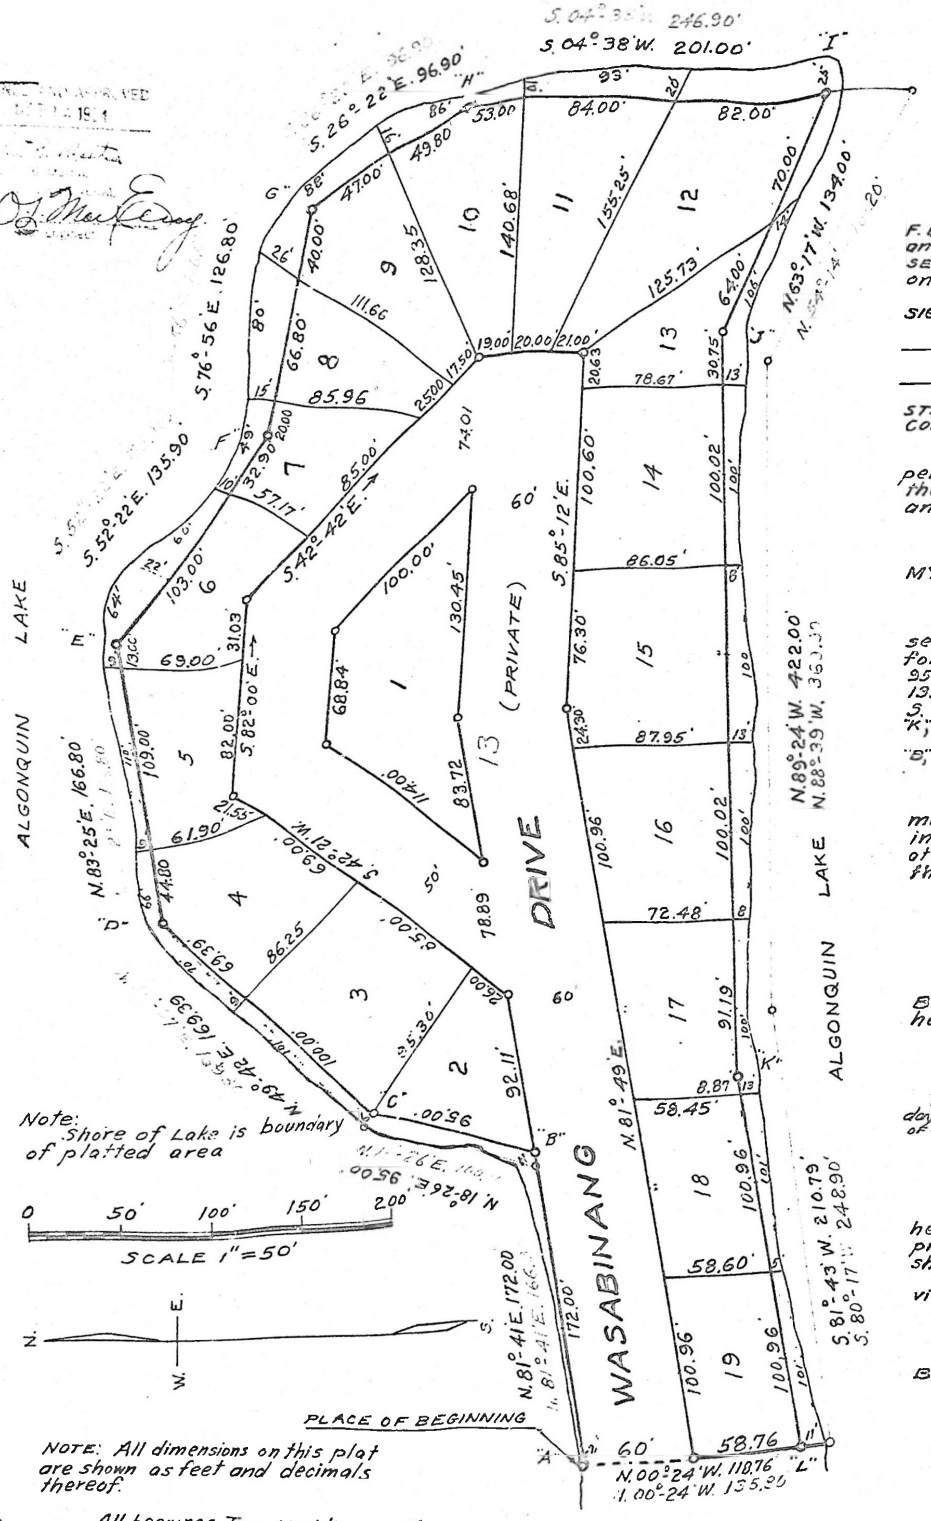


REPLAT OF LOT 13
ALGONQUIN LAKE RESORT PROPERTIES
UNIT No 1
SECTION 2 T. 3 N.-R 9 W.
RUTLAND TOWNSHIP, BARRY COUNTY, MICHIGAN

DEDICATION

KNOW ALL MEN BY THESE PRESENTS, That we LEWIS S. BAILEY as proprietor and NINA F. BAILEY his wife, have caused the land embraced in the annexed plat to be surveyed, laid out and platted to be known as REPLAT OF LOT 13 ALGONQUIN LAKE RESORT PROPERTIES UNIT No. 1 section 2 T. 3 N.-R 9 W. Rutland Township, Barry County, Michigan, and that the streets as shown on said plat are hereby dedicated to the use of the property owners only.

SIGNED AND SEALED IN PRESENCE OF
Walter A Eaton
WALTER A. EATON
Chester Long
CHESTER LONG

Lewis S. Bailey (L.S.)
LEWIS S. BAILEY
Nina F. Bailey (L.S.)
NINA F. BAILEY

STATE OF MICHIGAN } S.S.
COUNTY OF BARRY }

On this 11 day of Aug, 1954 before me a notary Public in and for said county, personally came the above named LEWIS S. BAILEY and NINA F. BAILEY, his wife, known to me to be the persons who executed the above dedication and acknowledged the same to be their free act and deed.

Chester Long
CHESTER LONG
NOTARY PUBLIC, BARRY COUNTY, MICHIGAN

MY COMMISSION EXPIRES: On. 19-1957

DESCRIPTION OF LAND PLATTED

The land embraced in the annexed REPLAT OF LOT 13 ALGONQUIN LAKE RESORT PROPERTIES UNIT No 1 section 2 T. 3 N.-R 9 W. Rutland Township, Barry County Michigan is all that part of lot 13 described as follows. Beginning at the N.W. corner of said lot 13, thence N. 81° 41' E. 172.00' to point "B", thence N. 18° 21' E. 95.00' to point "C", thence N. 48° 42' E. 169.39' to point "D", thence N. 83° 25' E. 166.80' to point "E", thence S. 52° 22' E. 135.90' to point "F", thence S. 76° 56' E. 126.80' to point "G", thence S. 26° 22' E. 96.90' to point "H", thence S. 04° 38' W. 201.00' to point "I", thence N. 63° 17' W. 134.00' to point "J", thence N. 89° 24' W. 422.00' to point "K", thence S. 81° 43' W. 210.79' to point "L", thence, N. 00° 24' W. 178.76' to point "A" which is the place of beginning.
Provided that the above platted area shall include all land lying between the described traverse "A", "B", "C", "D", "E", "F", "G", "H", "I", "J", "K", "L", and the adjacent shore line of ALGONQUIN LAKE. This plat makes 13 lots.

SURVEYOR'S CERTIFICATE

I hereby certify that the plat hereon delineated is a correct one and that permanent metal monuments consisting of bars not less than one-half inch in diameter and 48 inches in length, encased in a concrete cylinder at least 4 inches in diameter and 48 inches in depth have been placed at points marked thus ○ as thereon shown at all angles in the boundaries of the land platted, at all the intersections of streets with the boundaries of the plat as shown on said plat.

William Hume Rogers
WILLIAM HUME ROGERS, REGISTERED LAND SURVEYOR No 6197

CERTIFICATE OF MUNICIPAL APPROVAL

This plat was examined by the Township Board of the Township of Rutland at a meeting held on the 23rd day of August 1954

Helen Ganguillet
HELEN GANGUILLET CLERK

CERTIFICATE OF APPROVAL OF LOT WIDTHS AND DEPTHS
This plat was approved for width and depth of lots on the 9th day of Oct 1954 by Rutland Township AND WITH SECTION 3a. ACT 172 OF PUBLIC ACTS OF 1929 AS AMENDED

Helen Ganguillet
HELEN GANGUILLET CLERK

CERTIFICATE OF APPROVAL BY COUNTY BOARD

This plat was approved on the 30th day of August, 1954 by the Barry County Plat Board.

Vernon Webster
VERNON WEBSTER Register of Deeds

Avis Tyler
AVIS TYLER County Clerk

Boyd H. Clark
BOYD H. CLARK County Treasurer

Clare M. Holder
CLARE M. HOLDER Drain Commissioner

COUNTY TREASURER'S CERTIFICATE RELATING TO TAXES
Office of County Treasurer Barry County, Michigan

I hereby certify that there are ~~NT~~ tax liens or titles held by the state on the lands described hereon, and that there are no tax liens or titles held by individuals on said lands, for the five years preceeding the 23rd day of Aug, 1954 and that the taxes for said period of five years are paid as shown by the records of this office.
This certificate does not apply to taxes, if any, now in process of collection by township, city or village collecting officers.

Boyd H. Clark
BOYD H. CLARK County Treasurer

CERTIFICATE OF APPROVAL BY BOARD OF COUNTY ROAD COMMISSIONERS

This plat has been examined and was approved on the 11 day of Aug, 1954 by the Barry County Board of Road Commissioners.

Rodney McLeod
RODNEY McLEOD CHAIRMAN

Clarence Longstreet
CLARENCE LONGSTREET MEMBER

Otis L. Boulter
OTIS L. BOULTER MEMBER

REGISTER'S OFFICE
BARRY COUNTY } SS.
Received for Record the 18th day of October A. D. 1954 at 2:30 o'clock P.m. and recorded in Liber 3 of Plats on Page 98
Mildred M. Cole
Register of Deeds