

TREATS LITTLE ACRES

PART OF THE N.W.¼ SEC. 3, T 3 N, R 9 W, RUTLAND TOWNSHIP, BARRY COUNTY, MICHIGAN.

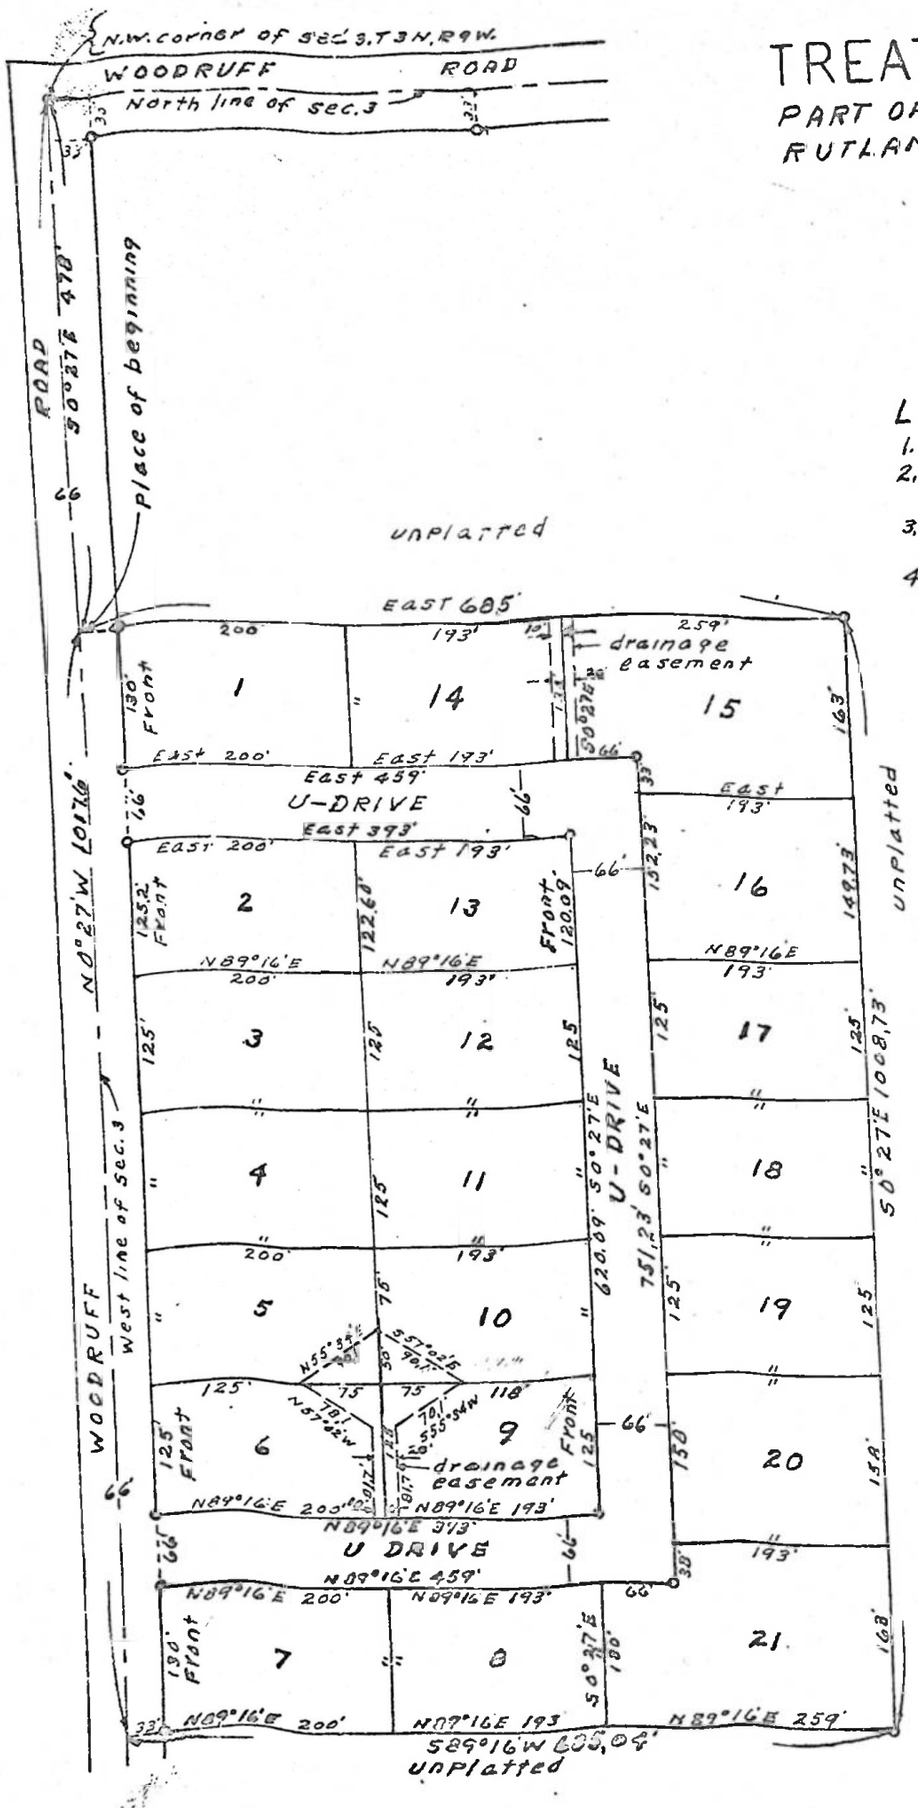


LEGEND

1. All dimensions are in feet
2. Concrete Monuments have been placed at all points marked "O"
3. Lot corners have been marked with ¼ inch irons 18" in length
4. Bearings were established from the recorded CAPPONS PLAT Liber No.4 page 25

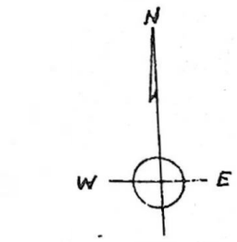

SCALE 1" = 100 FEET

0 50 100 200 300

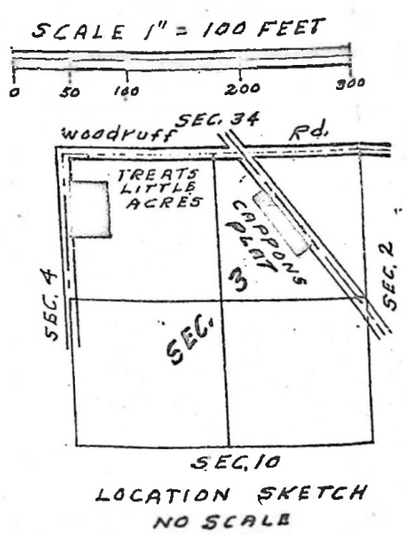

LOCATION SKETCH
NO SCALE

OWNERSHIP CERTIFICATE

I, Richard J. Hudson a duly licensed Attorney at law, do certify that I have examined the abstract of title from the ownership of the government to this date, on land embraced within TREATS LITTLE ACRES, Section 3, T. 3 N., R. 9 W., Rutland Township, Barry County, Michigan, as recorded and platted, and as of the date of signing the dedication hereon, certify that all persons holding title of record, herein have joined in the execution thereof as required by law.

Dated October 21, 1970

Richard J. Hudson
RICHARD J. HUDSON Attorney

102 W. State St.
HASTINGS MICH. Address

SURVEYOR'S CERTIFICATE

I, Orval Cutcher Jr., surveyor, certify:
That I have surveyed, divided and mapped the land shown on this plat, described as follows: TREATS LITTLE ACRES PART OF THE NW¼ OF SEC. 3. T3N, R9W, RUTLAND TOWNSHIP, BARRY COUNTY, MICHIGAN. Commence at the N. W. Corner of Section 3, T. 3 N., R. 9 W., Rutland Township, Barry County Michigan. Thence S0°27E 470' to the Place of Beginning. Thence East 685' along the W. line of Sec. 3 thence S 0° 27' E. 1008.73', thence S 89° 16' W 685.04', thence N 0° 27' W. 1017.6' along the west line of Section 3 to the place of beginning. This plat contains 21 lots. 15.73 ACRES

That I have made such survey, land-division and plat by the direction of the owners of such land. That such plat is a correct representation of all the exterior boundaries of the land surveyed and the subdivision of it. That the required monuments and lot markers have been located in the ground or that surety has been deposited with the municipality, as required by section 125 of the act. That the accuracy of survey is within the limits required by section 126 of the act. That the bearings shown on the plat are expressed as required by section 125 (3) of the act and as explained in the legend.

Oct. 8 1970
Date

Orval Cutcher Jr.
Orval Cutcher Jr. Pro. Eng. Reg. # 5577
925 Washington St. Petoskey, Mich. 49770

ORVAL CUTCHER JR. REGISTERED ENGINEER