
"LAPHAM'S AIRPORT LOTS NO. 2"

PART OF W1/2 OF NE1/4 SECTION 8 AND PART OF W1/2 OF SE1/4 SECTION 8 T. 2 N., R. 10 W. ORANGEVILLE TWP. BARRY COUNTY MICH.

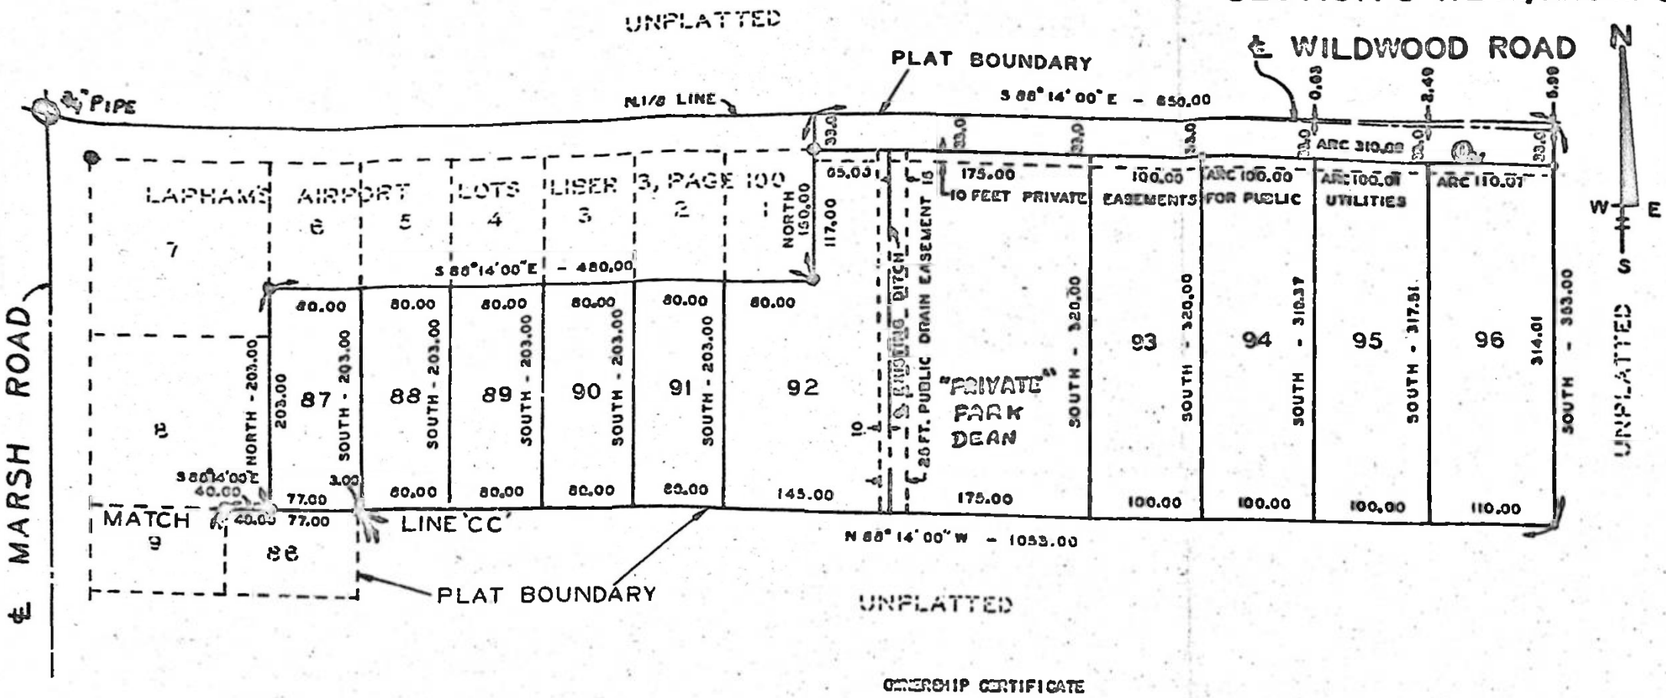


LEGEND

0 100 200 300

SCALE 1" = 100'

1. BEARING WERE ESTABLISHED FROM THE RECORDED PLAT OF "LAPHAM'S AIRPORT LOTS" LIBER 3, PAGE 100.
3. LOT CORNERS HAVE BEEN MARKED WITH "T" SECTIONED IRONS 18 INCHES IN LENGTH.
4. CONCRETE MONUMENTS HAVE BEEN PLACED AT ALL POINTS MARKED "O".
5. CONCRETE MONUMENTS WERE FOUND AT POINTS MARKED "O".
6. ALL DIMENSIONS ARE IN FEET.
7. ALL CURVE DIMENSIONS ARE ARC LENGTHS.

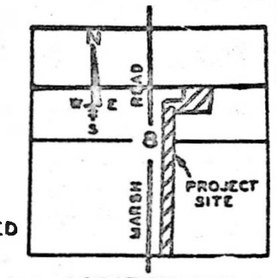

LOCATION MAP

CURVE DATA

Curve No.	Delta	Length	Radius	Tangent	Chord	Bearing
Total Curve	2° 13' 04"	310.06	8010.83	155.05	310.06	S 87° 07' 28" E
Curve Lot 94	0° 42' 55"	100.00	8010.83	49.99	99.98	S 87° 52' 33" E
Curve Lot 95	0° 42' 55"	100.01	8010.83	50.00	100.00	S 87° 09' 37" E
Curve Lot 96	0° 47' 14"	110.07	8010.83	55.03	110.05	S 86° 24' 33" E

PROPRIETOR'S CERTIFICATE - INDIVIDUAL

I AS PROPRIETOR CERTIFY THAT I CAUSED THE LAND EMBRACED IN THIS PLAT TO BE SURVEYED, DIVIDED, MAPPED AND DEDICATED AS REPRESENTED ON THIS PLAT AND THAT THE STREETS ARE FOR THE USE OF THE PUBLIC; THAT THE PUBLIC UTILITY EASEMENTS ARE PRIVATE EASEMENTS AND ALL OTHER EASEMENTS ARE FOR THE USES SHOWN ON THIS PLAT AND THAT OUT LOTS "A" AND "B" ARE TO BE USED IN CONJUNCTION WITH THE NORTH 65 FEET OF LOT 20 AND THE SOUTH 65 FEET OF LOT 40 "LAPHAM'S AIRPORT LOTS" AS A FUTURE ROAD AND THAT Private Park Dean AS SHOWN ON SAID PLAT IS HEREBY DEDICATED TO THE USE OF LOT OWNERS, INCLUDING LOT OWNERS OF EXISTING AND FUTURE CONTIGUOUS "LAPHAM'S AIRPORT LOTS" AND THAT THE PUBLIC DRAIN EASEMENTS ARE TO BE USED FOR STORM WATER DRAINAGE AND NO PERMANENT NON DRAINAGE STRUCTURE IS TO BE CONSTRUCTED WITHIN THE LINES OF SAID EASEMENTS, LOTS 49 THROUGH 92 INCLUSIVE SHALL BE USED AS ADDITIONAL LOT AREA WITH CONTIGUOUS LOTS 1 THROUGH 45 "LAPHAM'S AIRPORT LOTS" AND THAT NO DWELLING CAN BE CONSTRUCTED ON THE COMBINATION OF LOTS FROM "LAPHAM'S AIRPORT LOTS" AND "LAPHAM'S AIRPORT LOTS NO. 2 HAVING A COMBINED AREA OF LESS THAN 15,000 SQUARE FEET AND FRONTAGE ON EXISTING COUNTY ROAD.

Arthur H. Leach
ARTHUR H. LEACH

Earl L. Foster
EARL L. FOSTER

Dean D. Lapham
DEAN D. LAPHAM,
OLIVET, MICHIGAN 49076

ACKNOWLEDGMENTS - INDIVIDUAL

STATE OF MICHIGAN)
EATON COUNTY) S S

PERSONALLY CAME BEFORE ME THIS 2nd DAY OCT 1973 A SINGLE MAN THE ABOVE NAMED DEAN D. LAPHAM, TO ME KNOWN TO BE THE PERSON WHO EXECUTED THE FOREGOING INSTRUMENT AND ACKNOWLEDGED THAT HE EXECUTED THE SAME AS HIS FREE ACT AND DEED.

Maxine C. Baker
NOTARY PUBLIC MAXINE C. BAKER
EATON COUNTY, MICHIGAN

MY COMMISSION EXPIRES 10-7-75

OWNERSHIP CERTIFICATE

I, Richard J. Hudson, A DULY LICENSED ATTORNEY AT LAW, DO CERTIFY THAT I HAVE EXAMINED THE ABSTRACT OF TITLE FROM THE OWNERSHIP OF THE GOVERNMENT TO THIS DATE, ON LAND EMBRACED WITHIN "LAPHAM'S AIRPORT LOTS NO. 2" PLAT PART OF W1/2 OF NE1/4 SECTION 8 AND PART OF W1/2 OF SE1/4 OF SECTION 8, TOWN 2 NORTH, RANGE 10 WEST, ORANGEVILLE TOWNSHIP, BARRY COUNTY, MICHIGAN, AS HEREON DELINEATED, AND AS OF THE DATE OF SIGNING THE DEDICATION HEREON, CERTIFY THAT ALL PERSONS HOLDING TITLE OF RECORD AND ALL MORTGAGEES HEREIN, HAVE JOINED IN THE EXECUTION THEREOF, AS REQUIRED BY LAW.

Richard J. Hudson 3-27-74
RICHARD J. HUDSON - 215 S. CHURCH ST. - HASTINGS, MICH 49058

CERTIFICATE OF COUNTY ROAD COMMISSIONERS

APPROVED ON Oct 30 1973 AS COMPLYING WITH SECTION 183 OF ACT 288, P.A., 1967 AND THE APPLICABLE PUBLISHED RULES AND REGULATIONS OF THE BOARD OF ROAD COMMISSIONERS OF BARRY COUNTY.

Eugene Sharpe CHAIRMAN
Louis M. Gilbert MEMBER
Earl Whitmore CHAIRMAN

COUNTY DRAIN COMMISSIONER'S CERTIFICATE

APPROVED ON Oct 30 1973 AS COMPLYING WITH SECTION 192 OF ACT 288, P.A. 1967 AND THE APPLICABLE RULE AND REGULATIONS PUBLISHED BY MY OFFICE IN THE COUNTY OF BARRY.

Dean Bracket
DEAN BRACKET, DRAIN COMMISSIONER

COUNTY TREASURER'S CERTIFICATE

THE RECORDS IN MY OFFICE SHOW NO UNPAID TAXES OR SPECIAL ASSESSMENTS FOR THE FIVE YEARS PRECEDING October 1st 1973 INVOLVING THE LANDS INCLUDED IN THIS PLAT.

Elsie B. Furron
ELSIE B. FURRON, COUNTY TREASURER

BARRY COUNTY

COUNTY PLAT BOARD CERTIFICATE

THIS PLAT HAS BEEN REVIEWED AND IS APPROVED BY THE BARRY COUNTY PLAT BOARD ON June 12 1974 AS BEING IN COMPLIANCE WITH ALL OF THE PROVISIONS OF ACT 288, P.A. 1967, AND THE PLAT BOARD'S APPLICABLE RULES AND REGULATIONS.

Howard J. Ferris
HOWARD J. FERRIS, REGISTER OF DEEDS

Gillian Critcher
GILLIAN CRITCHER, COUNTY CLERK

Elsie B. Furron
ELSIE B. FURRON, COUNTY TREASURER

CERTIFICATE OF MUNICIPAL APPROVAL

I CERTIFY THAT THIS PLAT WAS APPROVED BY THE TOWNSHIP BOARD, OF THE TOWNSHIP OF ORANGEVILLE AT A MEETING HELD Feb 10 1975 AND WAS REVIEWED AND FOUND TO BE IN COMPLIANCE WITH ACT 288, P.A. 1967 THE PRELIMINARY PLAT WAS APPROVED ON March 14, 1973 BY BARRY-EATON DISTRICT HEALTH DEPARTMENT.
THAT THE REQUIRED MONUMENTS AND LOT MARKERS HAVE BEEN LOCATED IN THE GROUND OR THAT SURETY HAS BEEN DEPOSITED WITH THE MUNICIPALITY, AS REQUIRED BY SECTION 125 OF THE ACT. SAID MONUMENTS AND LOT MARKERS SHALL BE PLACED PRIOR TO DECEMBER 1, 1973.

Earl Sheerin
EARL SHEERIN, CLERK